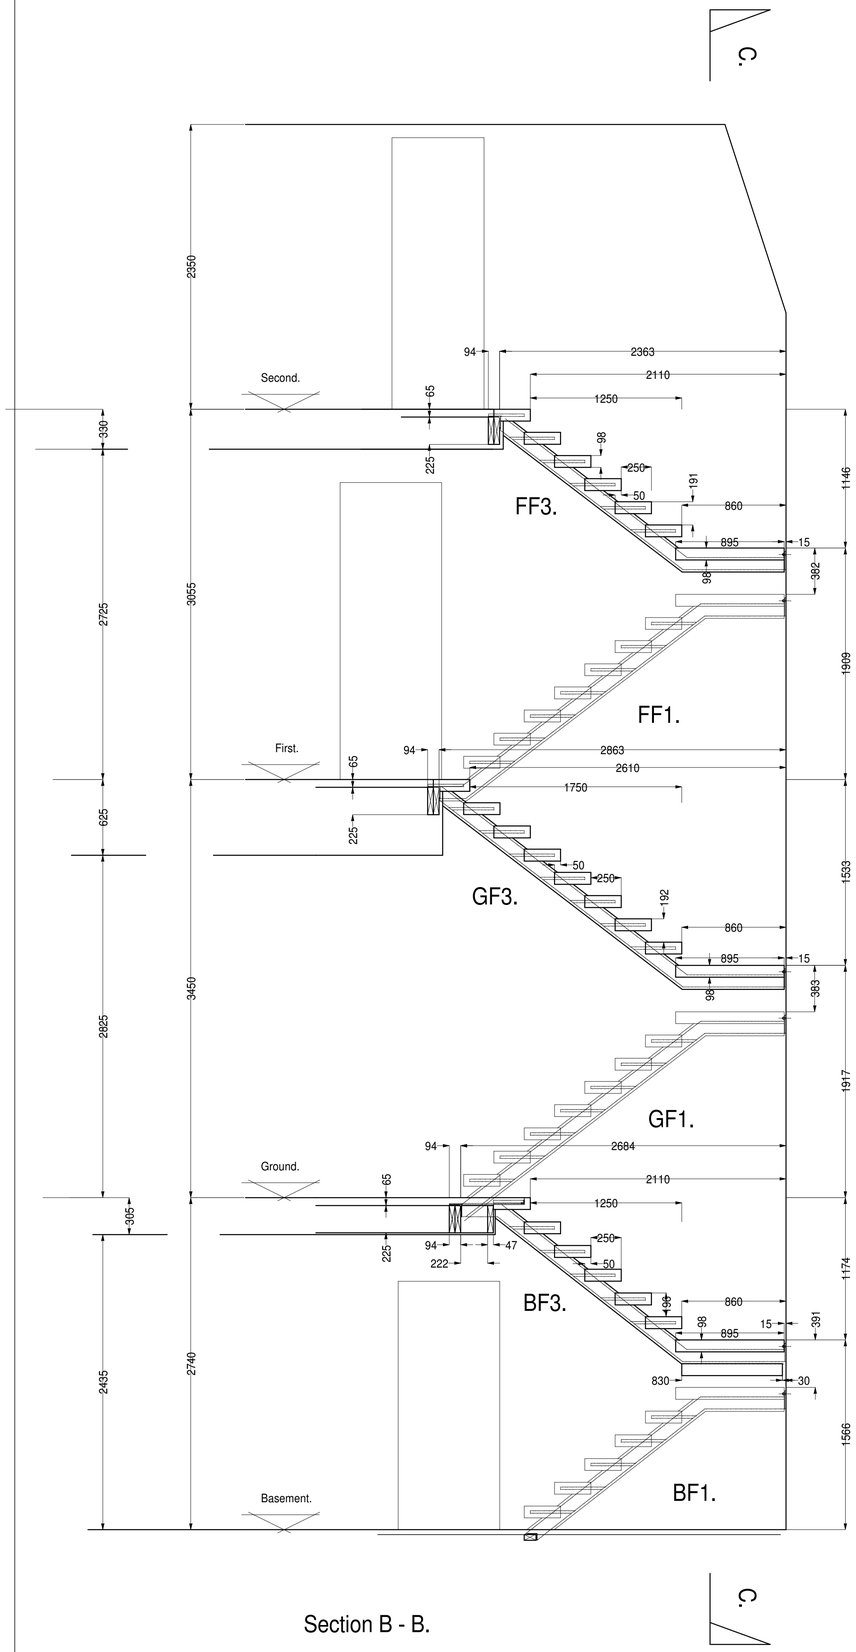

Section B - B.

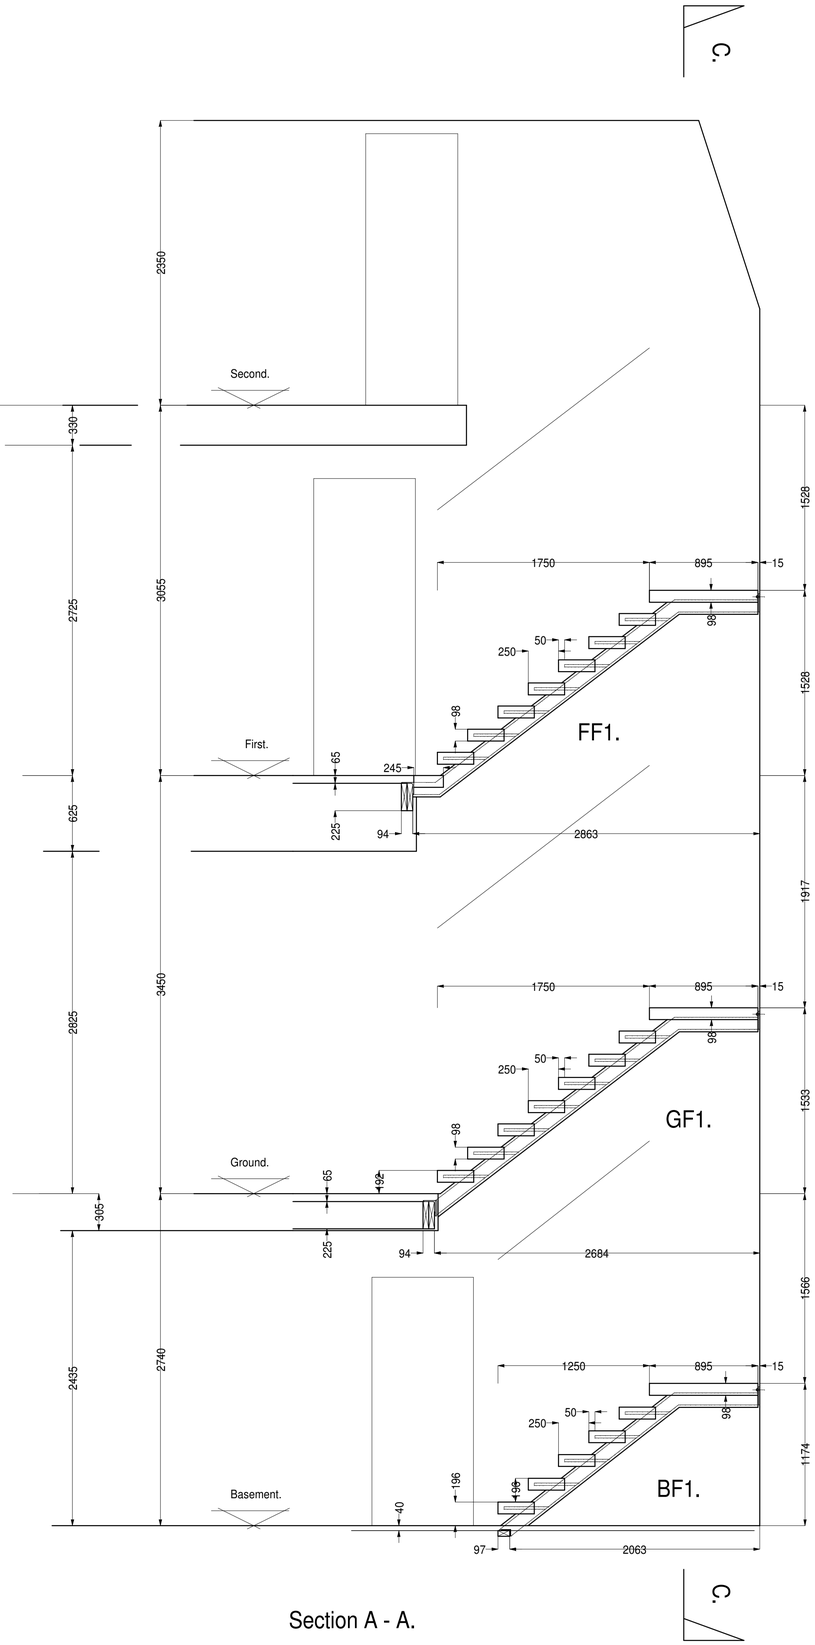

Section A - A.

Rev.	Description.	Date.

N & A (Guildford) Ltd

Unit 5, Kings Works
Kings Road
New Haw
Surrey KT15 3BG

Tel 07956 345670 FAX 01483 236528

client Miss C Gallagher

address 2 Clabon Mews
London, SW1X 0EJ.

site address
2 Clabon Mews
London, SW1X 0EJ.

scale. 1:25 date. Oct 2007

Sections through staircase steelwork.

Drawing No. 06/501/07